LEGENDA:

A15 PŘECHODNÉ DOPRAVNÍ ZNAČENÍ

A15 PŘECHODNÉ DOPRAVNÍ ZNAČENÍ
(v rámci již stanovené přechodné úpravy provozu stavby "II/422 KYJOV - SVATOBOŘICE-MISTŘÍN")

B4 STÁLÉ DOPRAVNÍ ZNAČENÍ

UZAVÍRKA [ETAPA I. - ETAPA V.]

OBJÍZDNÁ TRASA

POZNÁMKA

1) Umístění přechodného DZ dle TP č.66
(Zásady pro označování pracovních míst na pozemních komunikacích).

2) Stávající DZ v rozporu se značením bude zakryto.

PŘEHLEDOVÁ MAPA:

DOTČENÉ ORGÁNY STÁTNÍ SPRÁVY:	ÚČASTNICI ŘÍZENÍ:

ZNAKOM s.r.o. – ZENGROVA 2694/4, 615 00 BRNO, TEL. 602 593 383, ZNAKOM@ZNAKOM.CZ, (PRACOVIŠTĚ: RYBNÍČEK 12, 602 00 BRNO)			
Navrhl/vypracoval: David SKALICKÝ podpis:	Zodpovědný projektant: David SKALICKÝ podpis:	Ředitel: Radek SUCHOMEL	Zhotovitel: ZNAKOM ZNAKOM s.r.o., ZENGROVA 2694/4, 615 00 BRNO
Technická kontrola: Petr OŠMERA podpis:	Hlavní inženýr projektu: Petr OŠMERA podpis:		

Kraj:	JIHOMORAVSKÝ	Čís. zakázky:	...
Okres:	HODONÍN	Čís. revize:	00
Objednatel:	SPRÁVA A ÚDRŽBA SILNIC JIHOMORAVSKÉHO KRAJE, p.o.k.	Datum:	06/2020
Akce:	II/422 SVATOBOŘICE-MISTŘÍN - KŘIŽ. S II/380	Formát:	594x880
		Měřítko:	–
Objekt:	DOPRAVNĚ INŽENÝRSKÁ OPATŘENÍ	Stupeň: RDS	Souprava:
Příloha:	SITUACE - OBJÍZDNÁ TRASA SOUBĚH S UZAVÍRKOU STAVBY II/422 KYJOV - SVATOBOŘICE	Čís. přílohy: 2.1	

LEGENDA:

A15 PŘECHODNÉ DOPRAVNÍ ZNAČENÍ

B4 STÁLÉ DOPRAVNÍ ZNAČENÍ

UZAVÍRKA [ETAPA I. - ETAPA V.]

OBJÍZDNÁ TRASA

POZNÁMKA

1) Umístění přechodného DZ dle TP č.66
(Zásady pro označování pracovních míst na pozemních komunikacích).
2) Stávající DZ v rozporu se značením bude zakryto.

PŘEHLEDOVÁ MAPA:

DOTČENÉ ORGÁNY STÁTNÍ SPRÁVY:	ÚČASTNICI ŘÍZENÍ:

ZNAKOM s.r.o. – ZENGROVA 2694/4, 615 00 BRNO, TEL. 602 593 383, ZNAKOM@ZNAKOM.CZ, (PRACOVIŠTĚ: RYBNÍČEK 12, 602 00 BRNO)

Navrhl/vypracoval:	Zodpovědný projektant:	Ředitel:	Zhotovitel:
David SKALICKÝ	David SKALICKÝ	Radek SUCHOMEL	ZNAKOM
podpis:	podpis:		ZNAKOM s.r.o., ZENGROVA 2694/4, 615 00 BRNO
Technická kontrola: Petr OŠMERA	Hlavní inženýr projektu: Petr OŠMERA		
podpis:	podpis:		

Kraj:	JIHOMORAVSKÝ	Čís. zakázky:	...
Okres:	HODONÍN	Čís. revize:	00
Objednatel:	SPRÁVA A ÚDRŽBA SILNIC JIHOMORAVSKÉHO KRAJE, p.o.k.	Datum:	06/2020
Akce:	II/422 SVATOBOŘICE-MISTŘÍN - KŘIŽ. S II/380	Formát:	594x880
		Měřítko:	–
Objekt:	DOPRAVNĚ INŽENÝRSKÁ OPATŘENÍ	Stupeň:	RDS
Příloha:	SITUACE - OBJÍZDNÁ TRASA	Čís. přílohy:	2.2
		Souprava:	

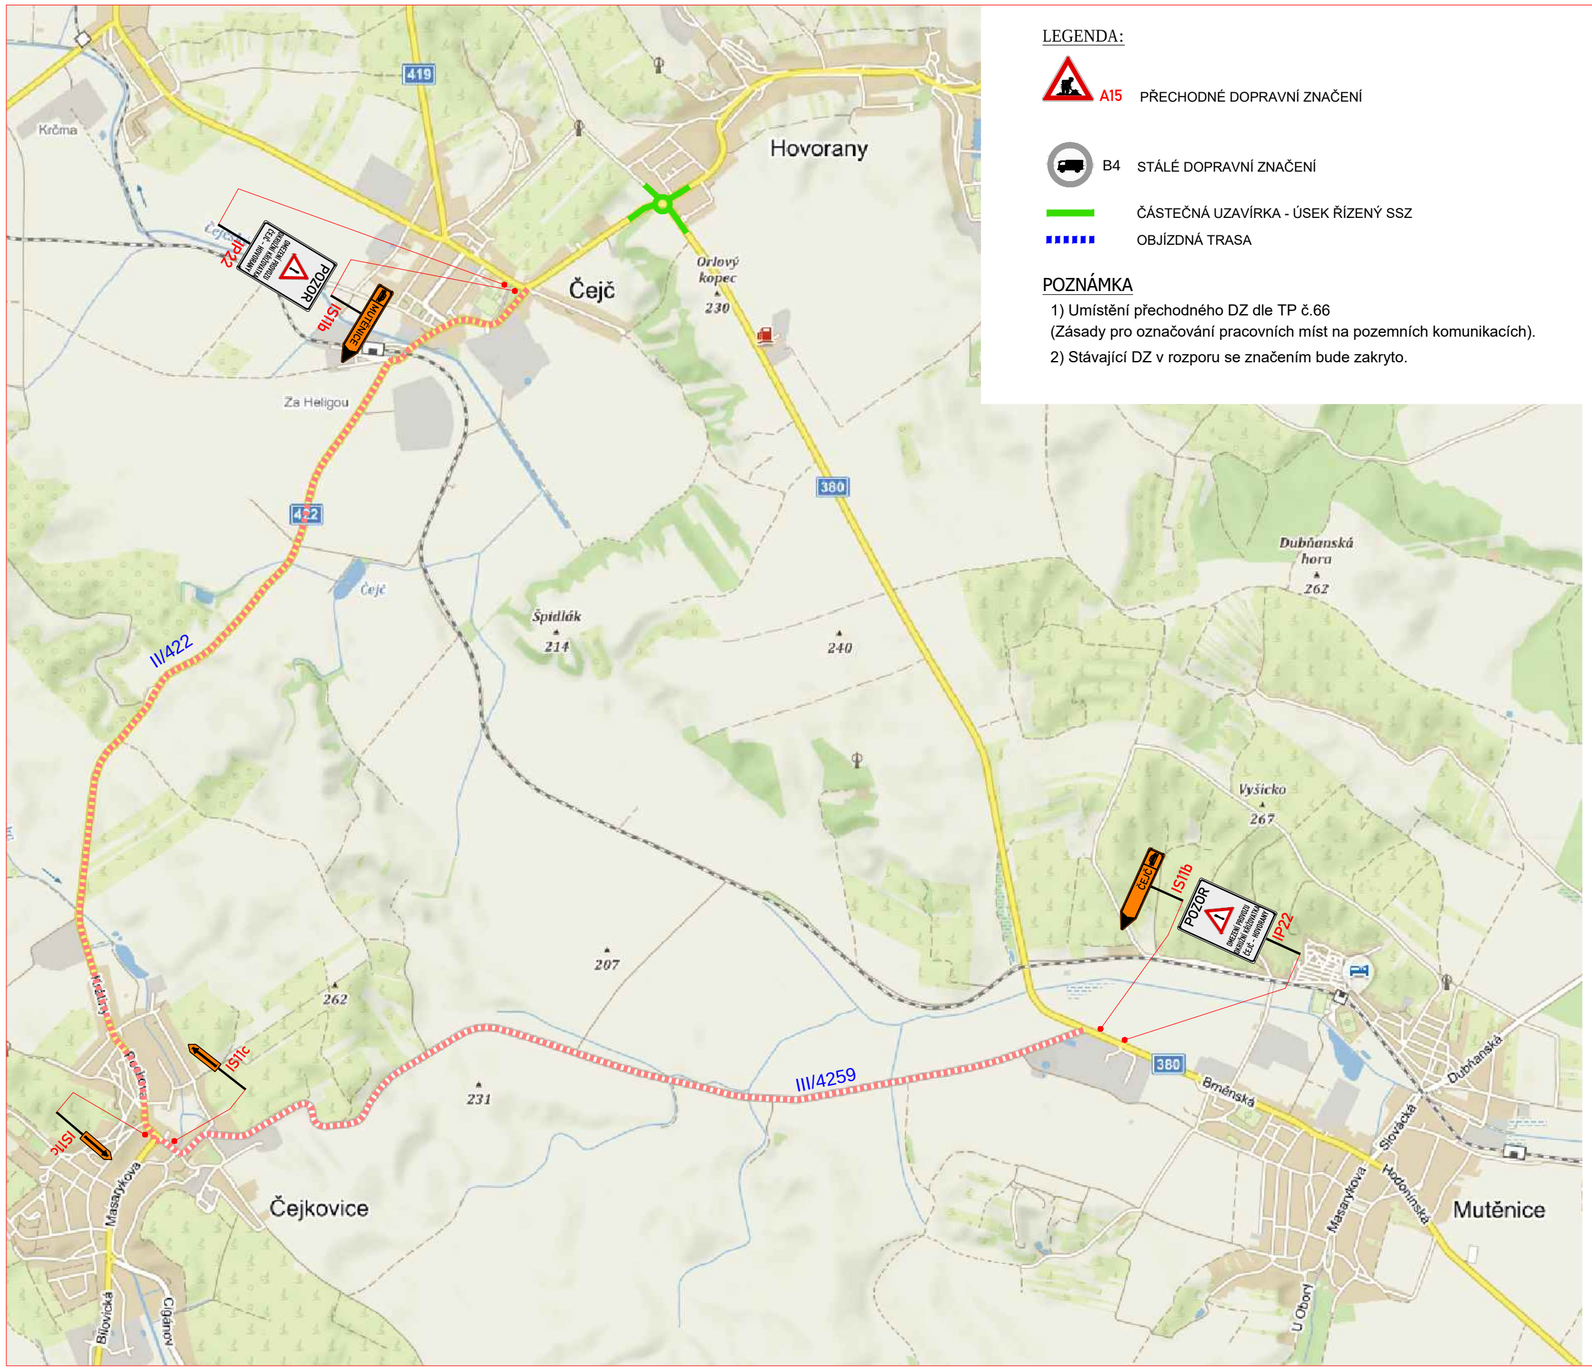

LEGENDA:

A15 PŘECHODNÉ DOPRAVNÍ ZNAČENÍ

B4 STÁLÉ DOPRAVNÍ ZNAČENÍ

ČÁSTEČNÁ UZAVÍRKA - ÚSEK ŘÍZENÝ SSZ

OBJÍZDNÁ TRASA

POZNÁMKA

1) Umístění přechodného DZ dle TP č.66
(Zásady pro označování pracovních míst na pozemních komunikacích).

2) Stávající DZ v rozporu se značením bude zakryto.

PŘEHLEDOVÁ MAPA:

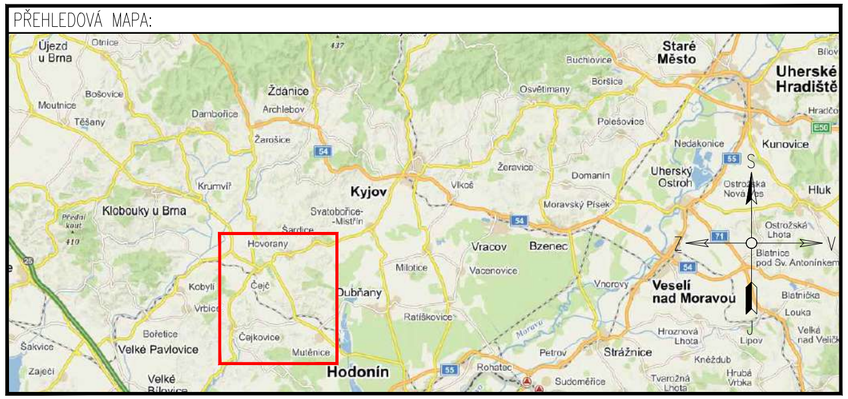

DOTČENÉ ORGÁNY STÁTNÍ SPRÁVY:	ÚČASTNÍCI ŘÍZENÍ:

ZNAKOM s.r.o. – ZENGROVA 2694/4, 615 00 BRNO, TEL. 602 593 383, ZNAKOM@ZNAKOM.CZ, (PRACOVIŠTĚ: RYBNÍČEK 12, 602 00 BRNO)

Navrhl/vypracoval: David SKALICKÝ podpis:	Zodpovědný projektant: David SKALICKÝ podpis:	Ředitel: Radek SUCHOMEL	Zhotovitel: ZNAKOM ZNAKOM s.r.o., ZENGROVA 2694/4, 615 00 BRNO
Technická kontrola: Petr OŠMERA podpis:	Hlavní inženýr projektu: Petr OŠMERA podpis:		

Kraj:	JIHOMORAVSKÝ	Čís. zakázky:	20Z00827
Okres:	HODONÍN	Čís. revize:	00
Objednatel:	SPRÁVA A ÚDRŽBA SILNIC JIHOMORAVSKÉHO KRAJE, p.o.k.	Datum:	06/2020
Akce:	II/422 SVATOBOŘICE-MISTŘÍN - KŘIŽ. S II/380	Formát:	297x545
		Měřítko:	–
Objekt:	DOPRAVNĚ INŽENÝRSKÁ OPATŘENÍ	Stupeň: RDS	Souprava:
Příloha:	SITUACE - ODLEHČOVACÍ OBJÍZDNÁ TRASA PRO VOZIDLA DO 3,5t	Čís. přílohy: 2.3	

LEGENDA:

A15 PŘECHODNÉ DOPRAVNÍ ZNAČENÍ

B4 STÁLÉ DOPRAVNÍ ZNAČENÍ

PRACOVNÍ MÍSTO

POZNÁMKA

1) Umístění přechodného DZ dle TP č.66
(Zásady pro označování pracovních míst na pozemních komunikacích).

2) Stávající DZ v rozporu se značením bude zakryto.

PŘEHLEDOVÁ MAPA:

DOTČENÉ ORGÁNY STÁTNÍ SPRÁVY:	ÚČASTNÍCI ŘÍZENÍ:

ZNAKOM s.r.o. – ZENGROVA 2694/4, 615 00 BRNO, TEL. 602 593 383, ZNAKOM@ZNAKOM.CZ, (PRACOVIŠTĚ: RYBNÍČEK 12, 602 00 BRNO)

Navrhl/vypracoval:	Zodpovědný projektant:	Ředitel:	Zhotovitel:
David SKALICKÝ	David SKALICKÝ	Radek SUCHOMEL	ZNAKOM
podpis:	podpis:		ZNAKOM s.r.o., ZENGROVA 2694/4, 615 00 BRNO
Technická kontrola: Petr OŠMERA	Hlavní inženýr projektu: Petr OŠMERA		
podpis:	podpis:		

Kraj:	JIHOMORAVSKÝ	Čís. zakázky:	20ZO0827
Okres:	HODONÍN	Čís. revize:	00
Objednatel:	SPRÁVA A ÚDRŽBA SILNIC JIHOMORAVSKÉHO KRAJE, p.o.k.	Datum:	06/2020
Akce:	II/422 SVATOBOŘICE-MISTŘÍN - KŘIŽ. S II/380	Formát:	297x780
		Měřítko:	–
Objekt:	DOPRAVNĚ INŽENÝRSKÁ OPATŘENÍ	Stupeň: RDS	Souprava:
Příloha:	SITUACE 1 - OKRUŽNÍ KŘIŽOVATKA	Čís. přílohy: 3.1	

LEGENDA:

A15 PŘECHODNÉ DOPRAVNÍ ZNAČENÍ

B4 STÁLÉ DOPRAVNÍ ZNAČENÍ

PRACOVNÍ MÍSTO

POZNÁMKA

1) Umístění přechodného DZ dle TP č.66
(Zásady pro označování pracovních míst na pozemních komunikacích).

2) Stávající DZ v rozporu se značením bude zakryto.

PŘEHLEDOVÁ MAPA:

DOTČENÉ ORGÁNY STÁTNÍ SPRÁVY:	ÚČASTNÍCI ŘÍZENÍ:

ZNAKOM s.r.o. – ZENGROVA 2694/4, 615 00 BRNO, TEL. 602 593 383, ZNAKOM@ZNAKOM.CZ, (PRACOVIŠTĚ: RYBNÍČEK 12, 602 00 BRNO)

Navrhl/vypracoval: David SKALICKÝ podpis:	Zodpovědný projektant: David SKALICKÝ podpis:	Ředitel: Radek SUCHOMEL	Zhotovitel: ZNAKOM s.r.o.
Technická kontrola: Petr OŠMERA podpis:	Hlavní inženýr projektu: Petr OŠMERA podpis:		ZNAKOM s.r.o., ZENGROVA 2694/4, 615 00 BRNO

Kraj:	JIHOMORAVSKÝ	Čís. zakázky:	20Z00827
Okres:	HODONÍN	Čís. revize:	00
Objednatel:	SPRÁVA A ÚDRŽBA SILNIC JIHOMORAVSKÉHO KRAJE, p.o.k.	Datum:	06/2020
Akce:	II/422 SVATOBOŘICE-MISTŘÍN - KŘIŽ. S II/380	Formát:	297x780
		Měřítko:	–
Objekt:	DOPRAVNĚ INŽENÝRSKÁ OPATŘENÍ	Stupeň: RDS	Souprava:
Příloha:	SITUACE 2 - OKRUŽNÍ KŘIŽOVATKA	Čís. přílohy: 3.2	

Kyjov
Čejč
Hodonín
II/422
II/380
IS 24a
IS 24b
IS 24c

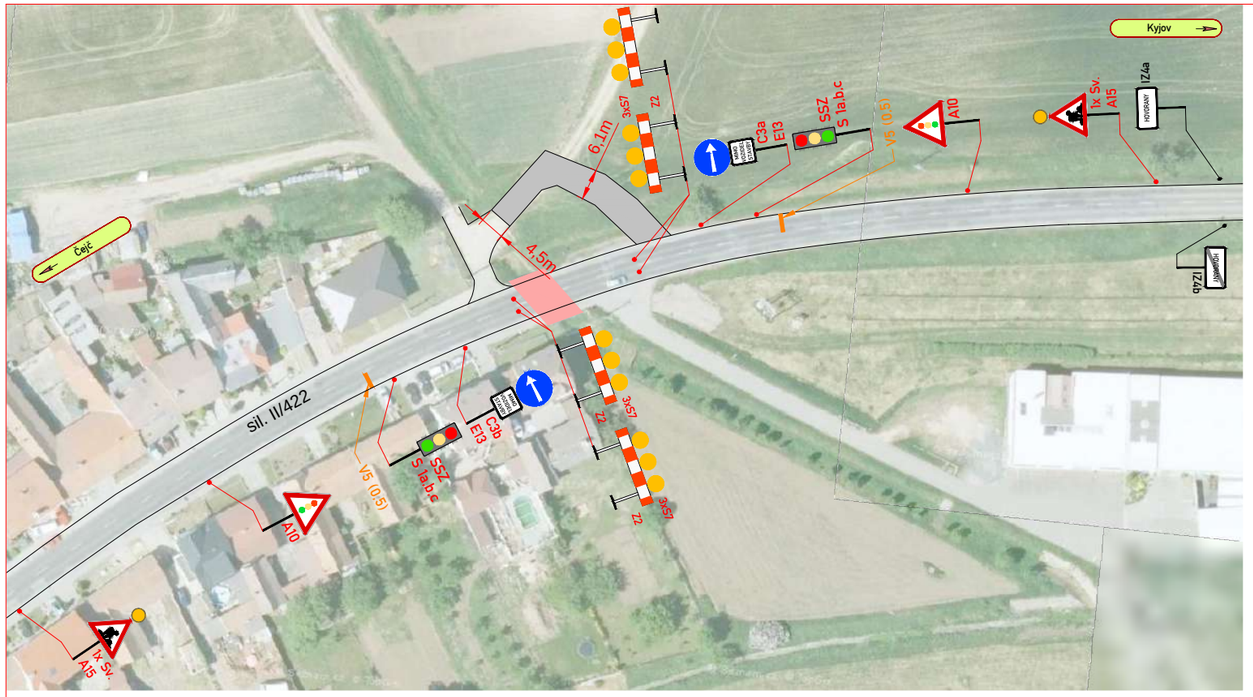

LEGENDA:

A15 PŘECHODNÉ DOPRAVNÍ ZNAČENÍ

B4 STÁLÉ DOPRAVNÍ ZNAČENÍ

PRACOVNÍ MÍSTO

POZNÁMKA

1) Umístění přechodného DZ dle TP č.66
(Zásady pro označování pracovních míst na pozemních komunikacích).

2) Stávající DZ v rozporu se značením bude zakryto.

PŘEHLEDOVÁ MAPA:

DOTČENÉ ORGÁNY STÁTNÍ SPRÁVY:	ÚČASTNÍCI ŘÍZENÍ:

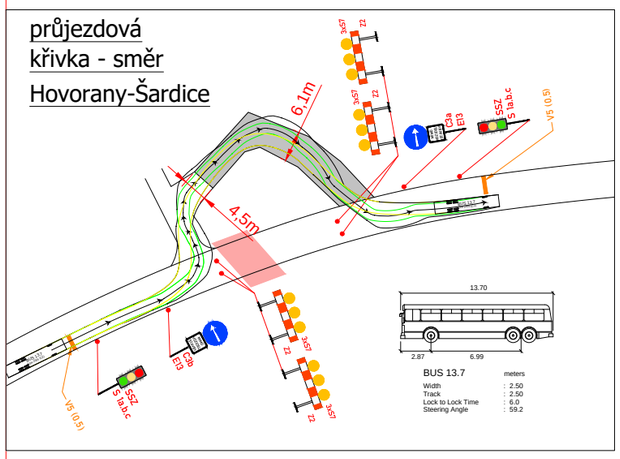

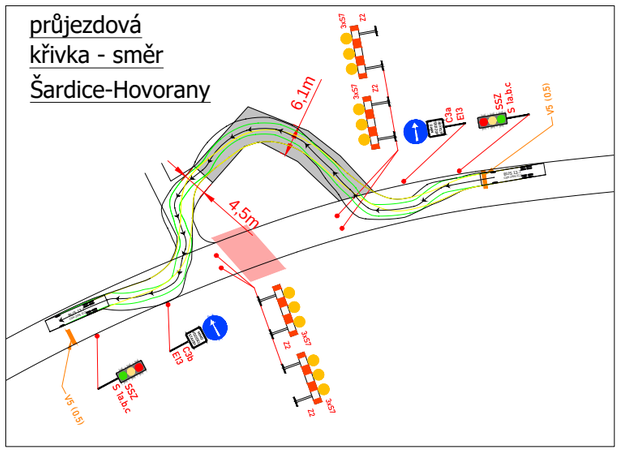

ZNAKOM s.r.o. – ZENGROVA 2694/4, 615 00 BRNO, TEL. 602 593 383, ZNAKOM@ZNAKOM.CZ, (PRACOVIŠTĚ: RYBNIČEK 12, 602 00 BRNO)			
Navrhl/vypracoval: David SKALICKÝ podpis:	Zodpovědný projektant: David SKALICKÝ podpis:	Ředitel: Radek SUCHOMEL	Zhotovitel: ZNAKOM ZNAKOM s.r.o., ZENGROVA 2694/4, 615 00 BRNO
Technická kontrola: Petr OŠMERA podpis:	Hlavní inženýr projektu: Petr OŠMERA podpis:		

Kraj:	JIHOMORAVSKÝ	Čís. zakázky:	20Z00827
Okres:	HODONÍN	Čís. revize:	00
Objednatel:	SPRÁVA A ÚDRŽBA SILNIC JIHOMORAVSKÉHO KRAJE, p.o.k.	Datum:	06/2020
Akce:	II/422 SVATOBOŘICE-MISTŘÍN - KŘIŽ. S II/380	Formát:	297x420
		Měřítko:	–
Objekt:	DOPRAVNĚ INŽENÝRSKÁ OPATŘENÍ	Stupeň: RDS	Souprava:
Příloha:	SITUACE - MOST č. 422-025	Čís. přílohy: 4.1	

VZOROVÉ DETAILY POSUVNÉHO PRACOVNÍHO MÍSTA V OBCI

PRAVÁ STRANA

PRAVÁ STRANA V MÍSTĚ KŘÍŽENÍ S MÍSTNÍ KOMUNIKACÍ

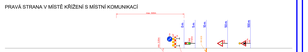

LEVÁ STRANA

LEVÁ STRANA V MÍSTĚ KŘÍŽENÍ S MÍSTNÍ KOMUNIKACÍ

VZOROVÉ DETAILY POSUVNÉHO PRACOVNÍHO MÍSTA MIMO OBEC

PRAVÁ STRANA

PRAVÁ STRANA 1. ČÁST V MÍSTĚ KŘÍŽENÍ S ÚČELOVOU KOMUNIKACÍ

LEVÁ STRANA V MÍSTĚ KŘÍŽENÍ S ÚČELOVOU KOMUNIKACÍ

LEVÁ STRANA

PRAVÁ STRANA 2. ČÁST V MÍSTĚ KŘÍŽENÍ S ÚČELOVOU KOMUNIKACÍ

PRACOVNÍ MÍSTO NA MOSTĚ E.422-022 V OBCI ŠARDICE + EXTRAVILÁN ŠARDICE - MISTŘÍN

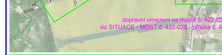

LEGENDA:






II/422 SVATOBOŘICE-MISTŘÍN - KRŽ. S II/380

DOPRAVNĚ INŽENÝRSKÁ OPATŘENÍ

Název:	RDS
Číslo:	5.1

SITUACE

ZAKLADNA